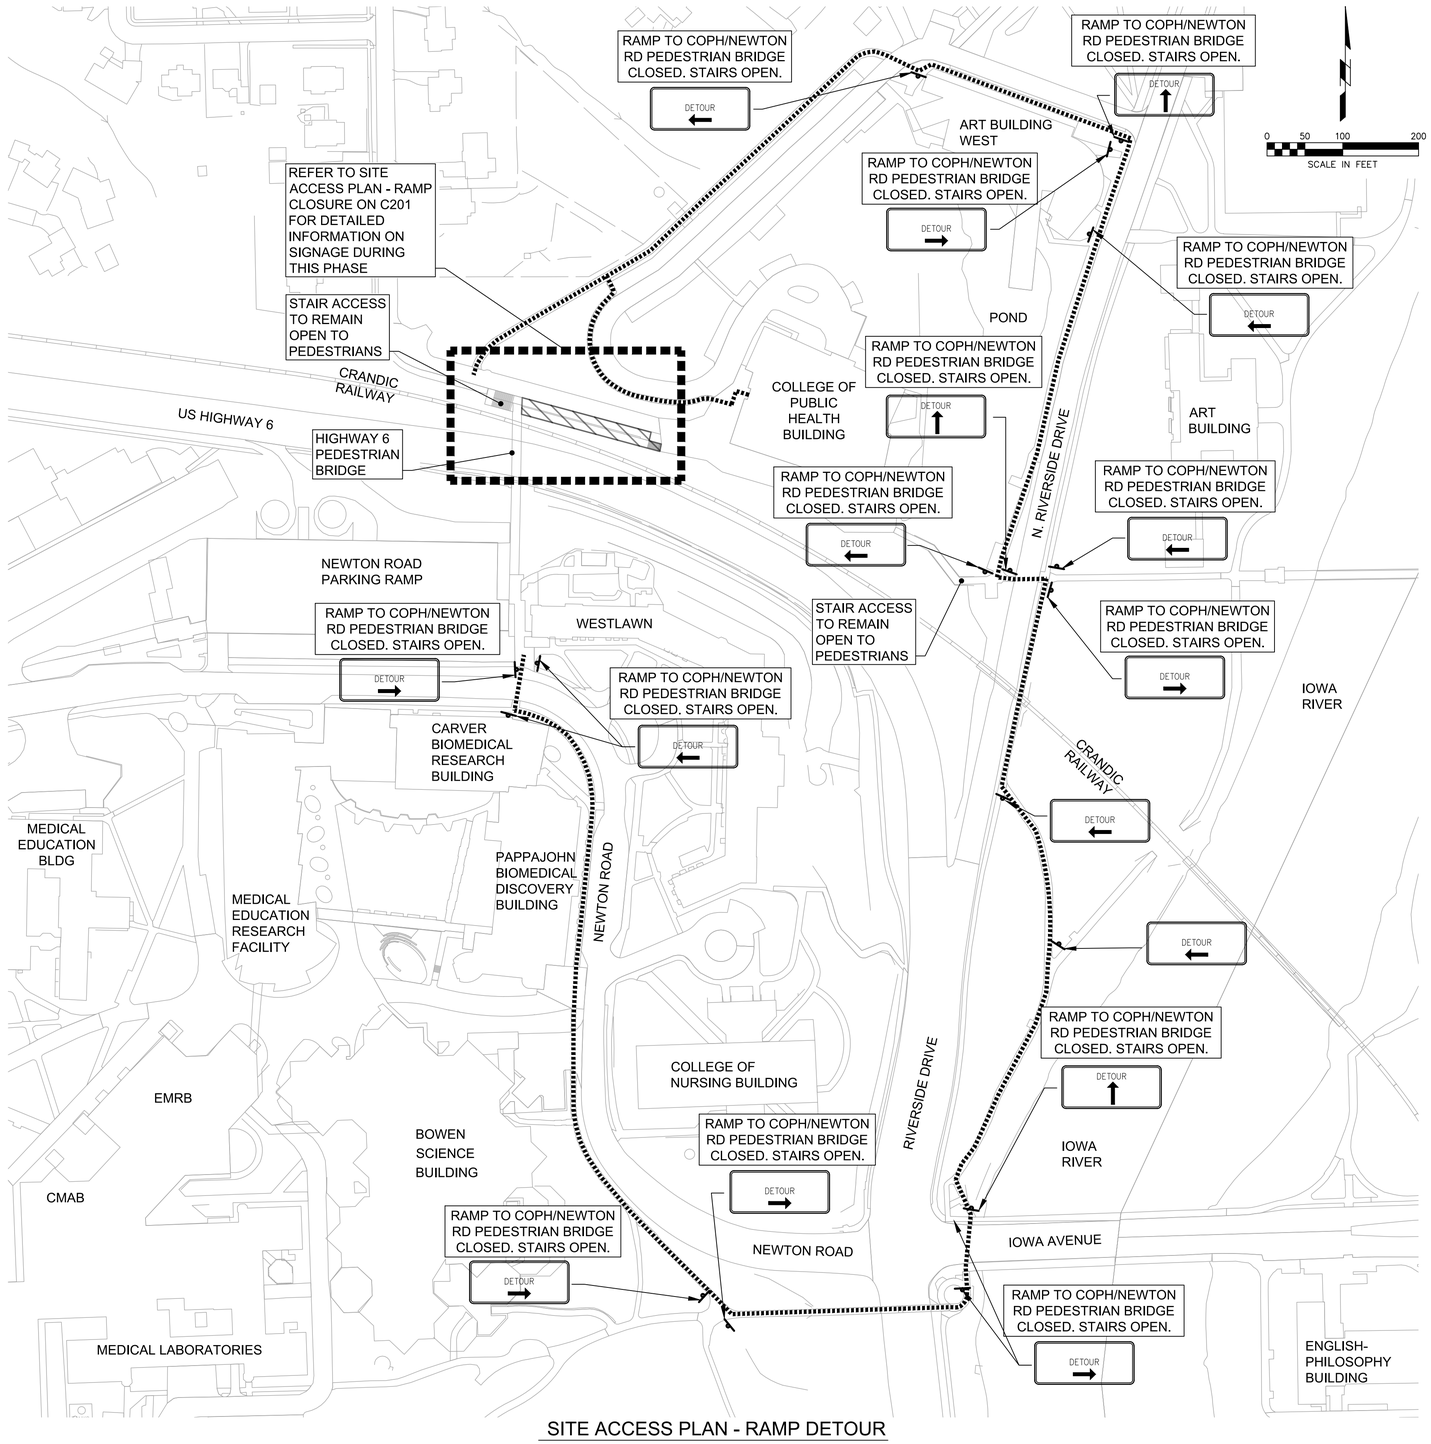

SITE ACCESS PLAN - RAMP DETOUR

LEGEND

AREA OF WORK

PEDESTRIAN PATHWAY DO NOT BLOCK

NOTES

1. DURING PHASE 3 WEEKEND CLOSURE OF BRIDGE, TAPE OVER "RAMP TO" AND "STAIRS OPEN" ON DETOUR SIGNAGE TO READ "COPH/NEWTON RD PEDESTRIAN BRIDGE CLOSED."
2. CONTRACTOR IS RESPONSIBLE FOR MAINTAINING SIGNAGE UPRIGHT AND PROPERLY ORIENTED DURING DURATION OF PEDESTRIAN DETOUR.

SHIVEHATTERY
ARCHITECTURE + ENGINEERING
2839 Northgate Drive | Iowa City, Iowa 52245
319.354.3040 | www.shive-hattery.com
Iowa | Illinois | Indiana

IOWA

INSTITUTIONAL ROADS - REPAIR HIGHWAY 6 PEDESTRIAN BRIDGE

THE UNIVERSITY OF IOWA
IOWA CITY, IOWA

DRAWN: CMB
APPROVED: MJJ
ISSUED FOR: BID
DATE: 07/13/2020
PROJECT NO: 120287-0
FIELD BOOK: ---
CLIENT NO: 0856501

SITE ACCESS PLAN - RAMP DETOUR

C202

P:\Projects\IC\120287\0\Deliverables\Drawings\0856501-C201-SITE ACCESS PLAN.dwg
Printed: 7/10/2020 12:21:45 AM